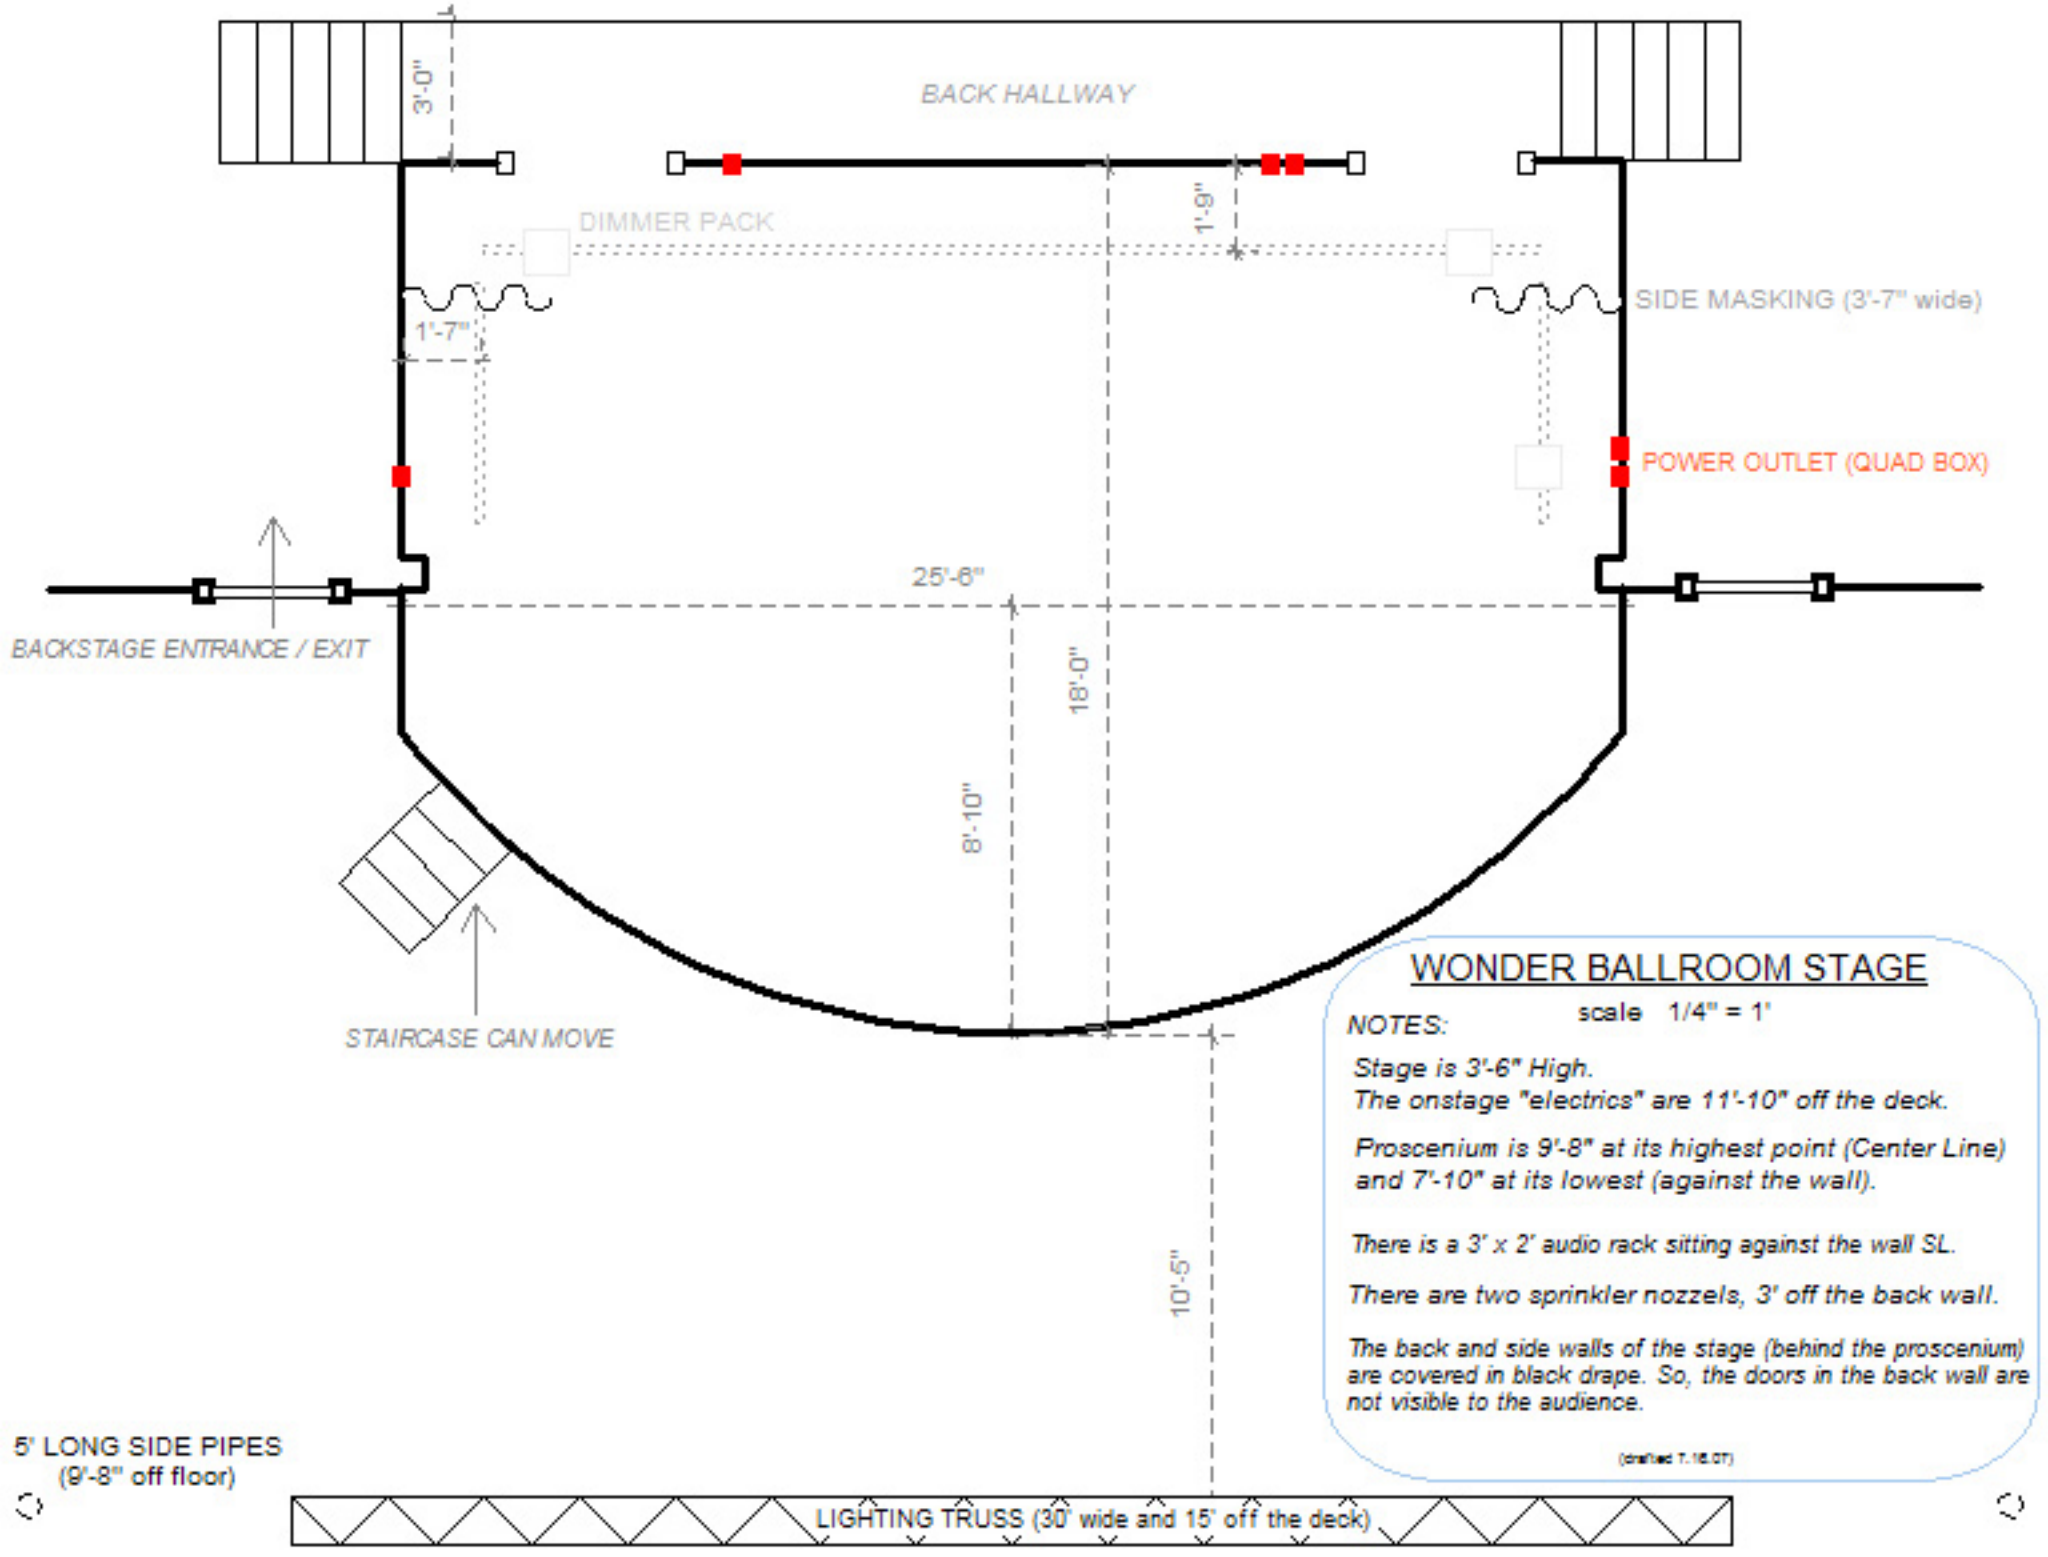
BACK HALLWAY
3'-0"
1'-9"
DIMMER PACK
1'-7"
SIDE MASKING (3'-7" wide)
POWER OUTLET (QUAD BOX)
25'-6"
18'-0"
8'-10"
BACKSTAGE ENTRANCE / EXIT
STAIRCASE CAN MOVE
10'-5"
WONDER BALLROOM STAGE
scale 1/4" = 1'
NOTES:
Stage is 3'-6" High.
The onstage "electrics" are 11'-10" off the deck.
Proscenium is 9'-8" at its highest point (Center Line) and 7'-10" at its lowest (against the wall).
There is a 3' x 2' audio rack sitting against the wall SL.
There are two sprinkler nozzels, 3' off the back wall.
The back and side walls of the stage (behind the proscenium) are covered in black drape. So, the doors in the back wall are not visible to the audience.
(drafted 7.16.07)
5' LONG SIDE PIPES
(9'-8" off floor)
LIGHTING TRUSS (30' wide and 15' off the deck)